




**FRONT ELEVATION**
SCALE: NTS

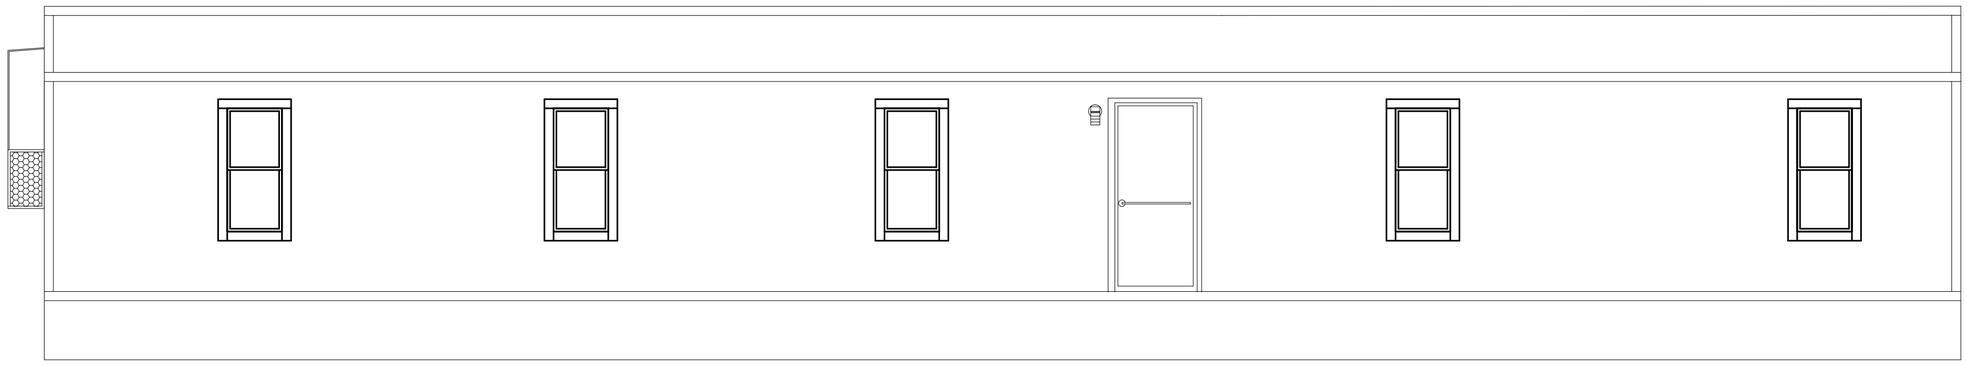

**REAR ELEVATION**
SCALE: NTS

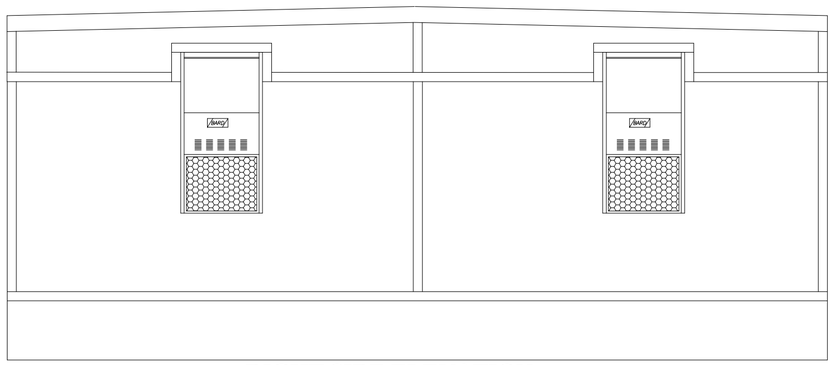

**RIGHT SIDE ELEVATION**
SCALE: NTS

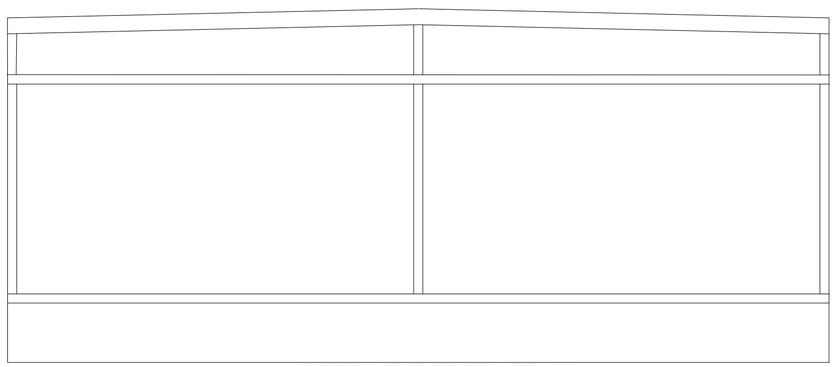

**LEFT SIDE ELEVATION**
SCALE: NTS

(1) SKIRT, SKIRT VENTILATION, & ACCESS TO BE PROVIDED & INSTALLED BY MODSPACE ON SITE.
(2) ALL GLASS IN DOORS & WITHIN 24" OF DOORS IS SAFETY GLAZED.
(3) HANDICAP ACCESS REQUIREMENTS TO BE PROVIDED & INSTALLED BY MODSPACE ON SITE.
(4) FOUNDATION ENCLOSURES(WHEN PROVIDED) MUST HAVE 1 SQUARE FOOT NET VENT AREA PER 150 SQ.FT. OF THE FLOOR AREA.
(5) AN 18"x24" MINIMUM CRAWL SPACE ACCESS TO BE SITE INSTALLED BY CONTRACTOR.

JAMES BRADLEY P.E.
CONSULTING ENGINEER
212 FOX TRAIL
PARKESBURG, PA. 19365

THIRD PARTY: HWC
HILBORN, WERNER, CARTER & ASSOCIATES
1627 SOUTH MYRTLE AVE.
CLEARWATER, FLORIDA 33756

DEALER: CREATIVE MODULAR
TITOM OFFICE BUILDING
SERIAL No.
ELEVATION PLAN

REVISIONS

Southeast Modular Manufacturing
2500 INDUSTRIAL STREET
LEESBURG, FLORIDA 34748

DRAWN BY: BARBARA
CHECKED BY: JB
DATE: 05/22/2018
SCALE: 1/4"=1'0"
HWC # 1578- F
SERIAL# A/B

SHEET:
6 OF 7

C:\Users\Troy\AppData\Local\Microsoft\Windows\Temporary Internet Files\Content.Outlook\F298ZNC2\30x70 TITOM COSTOMER CAD FILE.dwg, 5/31/2018 9:43:54 AM, DWG To PDF.pc3