


Material Legend:

1. Pre-cast Concrete, White
2. Glass Guardrail
3. Glass Curtain Wall System
4. Metal Canopy, Clear Anodized
5. Storefront Window, Clear Anodized
6. Metal louver, Champagne
7. Stone Panel System

0 4' 8' 16'

Key Plan:

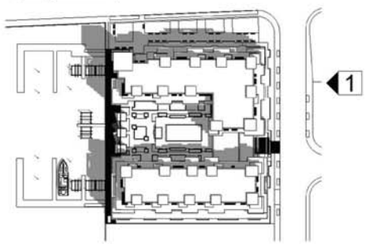

2.12 LAKE DRIVE ELEVATION

©2016 Torti Gallas and Partners, Inc. | 523 West 6th Street, Suite 212, Los Angeles, CA 90014 | 213.607.0070

10/31/16




Material Legend:

1. Pre-cast Concrete, White
2. Glass Guardrail
3. Glass Curtain Wall System
4. Metal Canopy, Clear Anodized
5. Storefront Window, Clear Anodized
6. Metal louver, Champagne
7. Stone Panel System

0 4' 8' 16'

Key Plan: 2

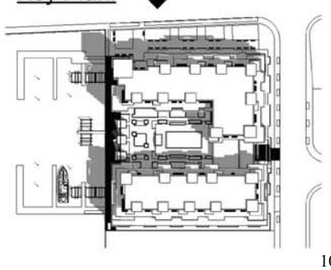

2.13 BLUE HERON BOULEVARD ELEVATION

©2016 Torti Gallas and Partners, Inc. | 523 West 6th Street, Suite 212, Los Angeles, CA 90014 | 213.607.0070

10/31/16




Material Legend:

1. Pre-cast Concrete, White
2. Glass Guardrail
3. Glass Curtain Wall System
4. Metal Canopy, Clear Anodized
5. Storefront Window, Clear Anodized
6. Metal louver, Champagne
7. Stone Panel System

0 4' 8' 16'


Key Plan:

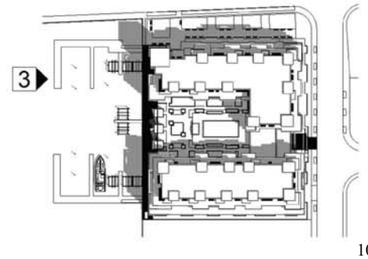

2.14 INTRACOASTAL WATERWAY ELEVATION

©2016 Torti Gallas and Partners, Inc. | 523 West 6th Street, Suite 212, Los Angeles, CA 90014 | 213.607.0070

10/31/16

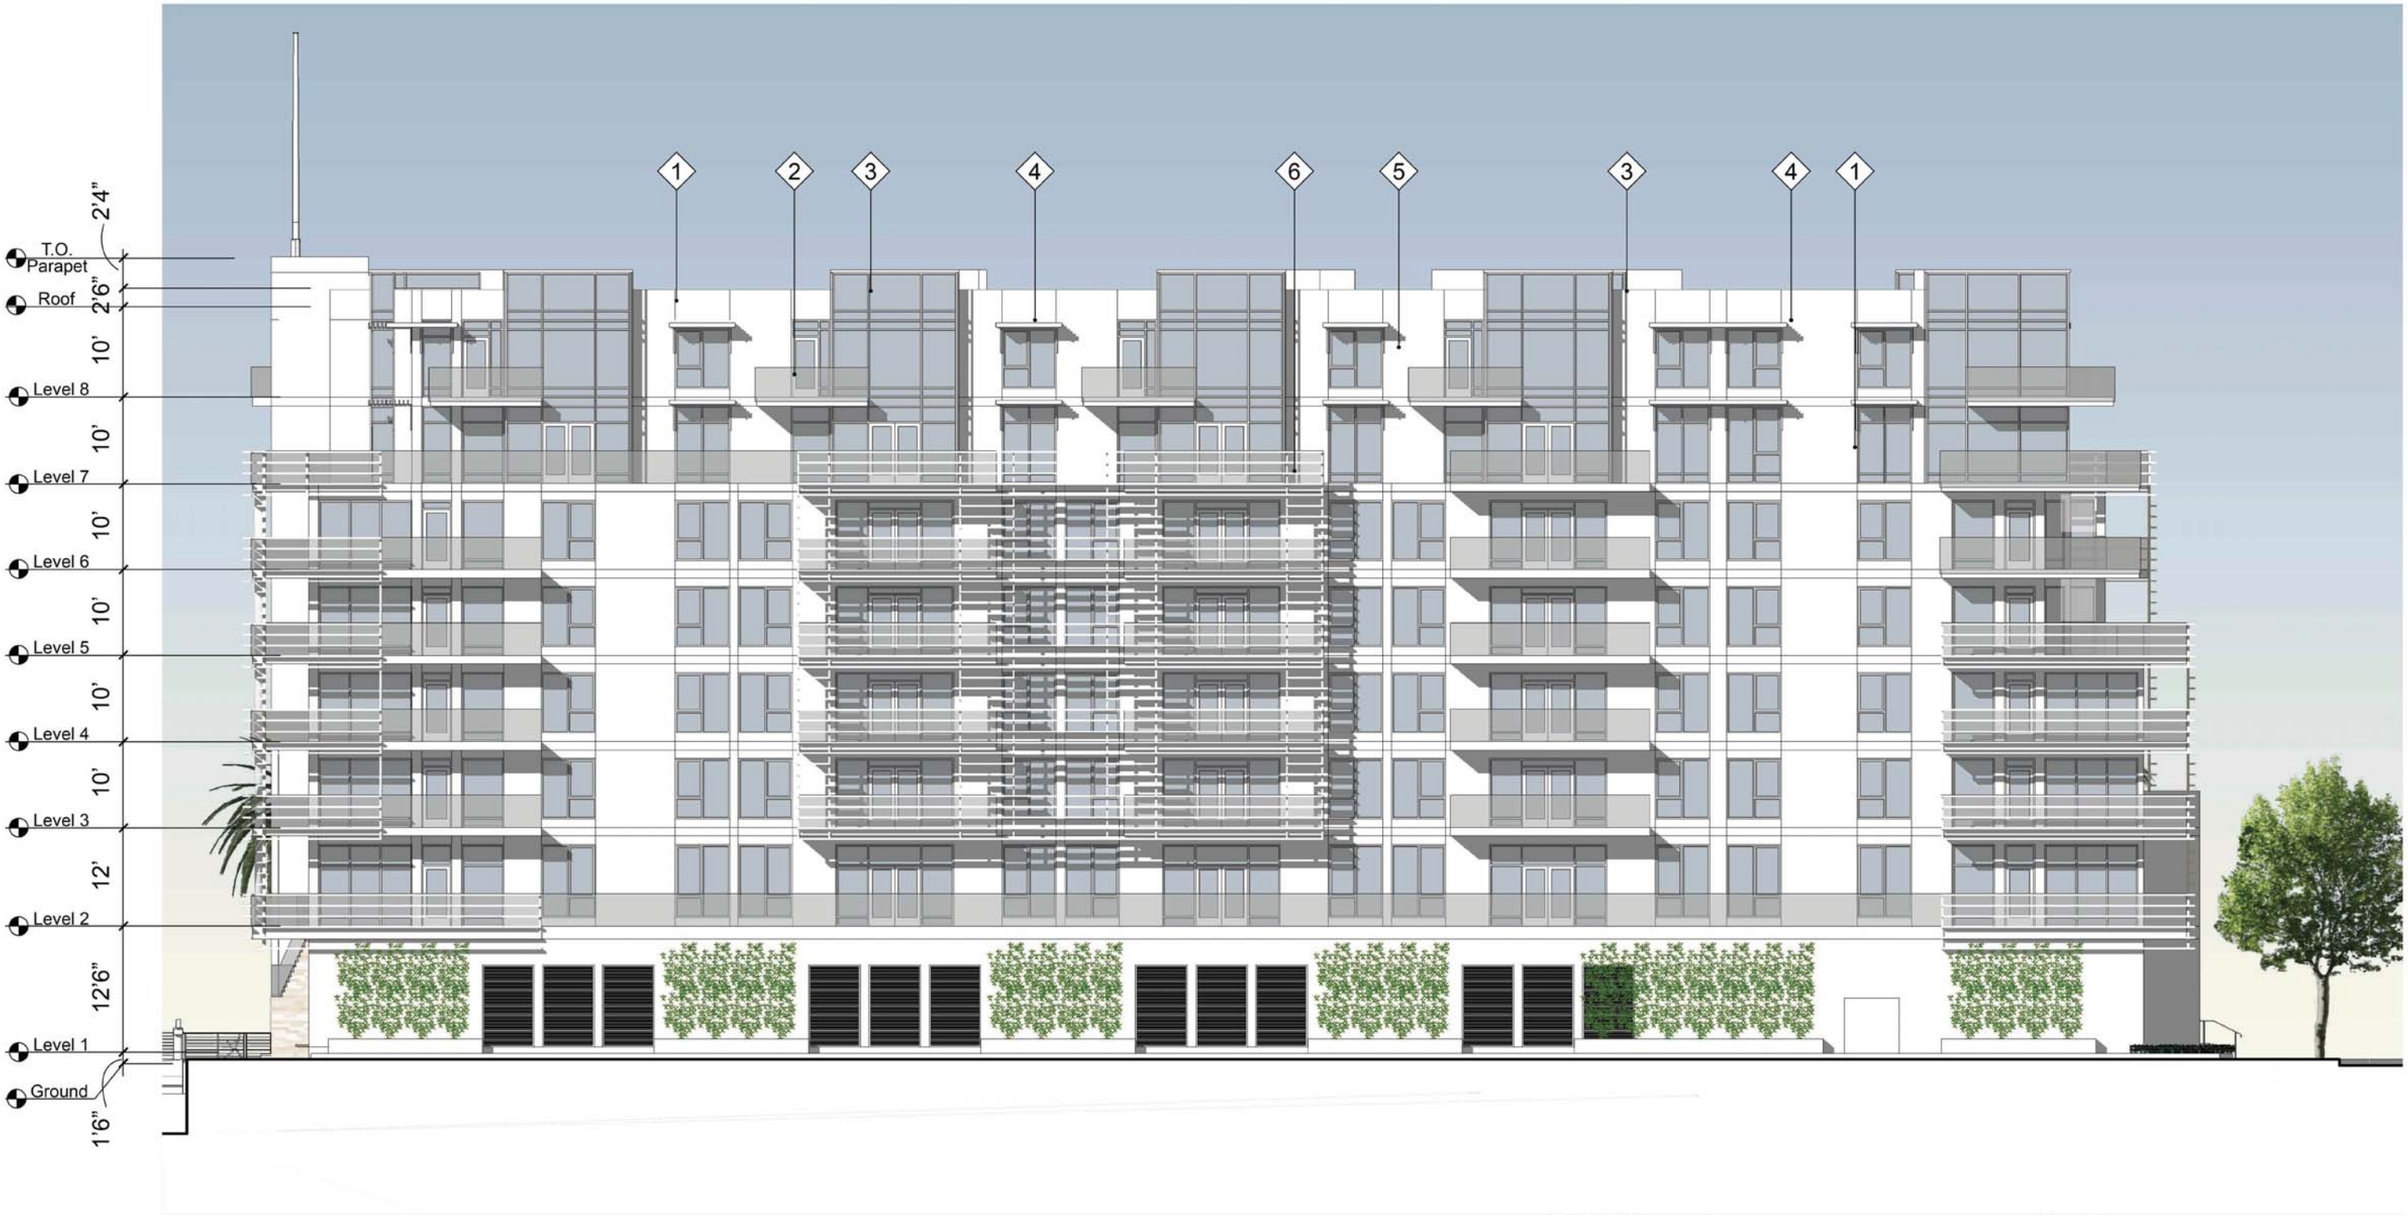


Material Legend:

1. Pre-cast Concrete, White
2. Glass Guardrail
3. Glass Curtain Wall System
4. Metal Canopy, Clear Anodized
5. Storefront Window, Clear Anodized
6. Metal louver, Champagne
7. Stone Panel System

0 4' 8' 16'


Key Plan:

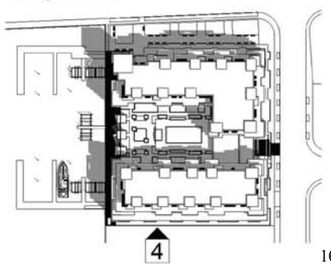

2.15 SOUTH ELEVATION

©2016 Torti Gallas and Partners, Inc. | 523 West 6th Street, Suite 212, Los Angeles, CA 90014 | 213.607.0070

10/31/16

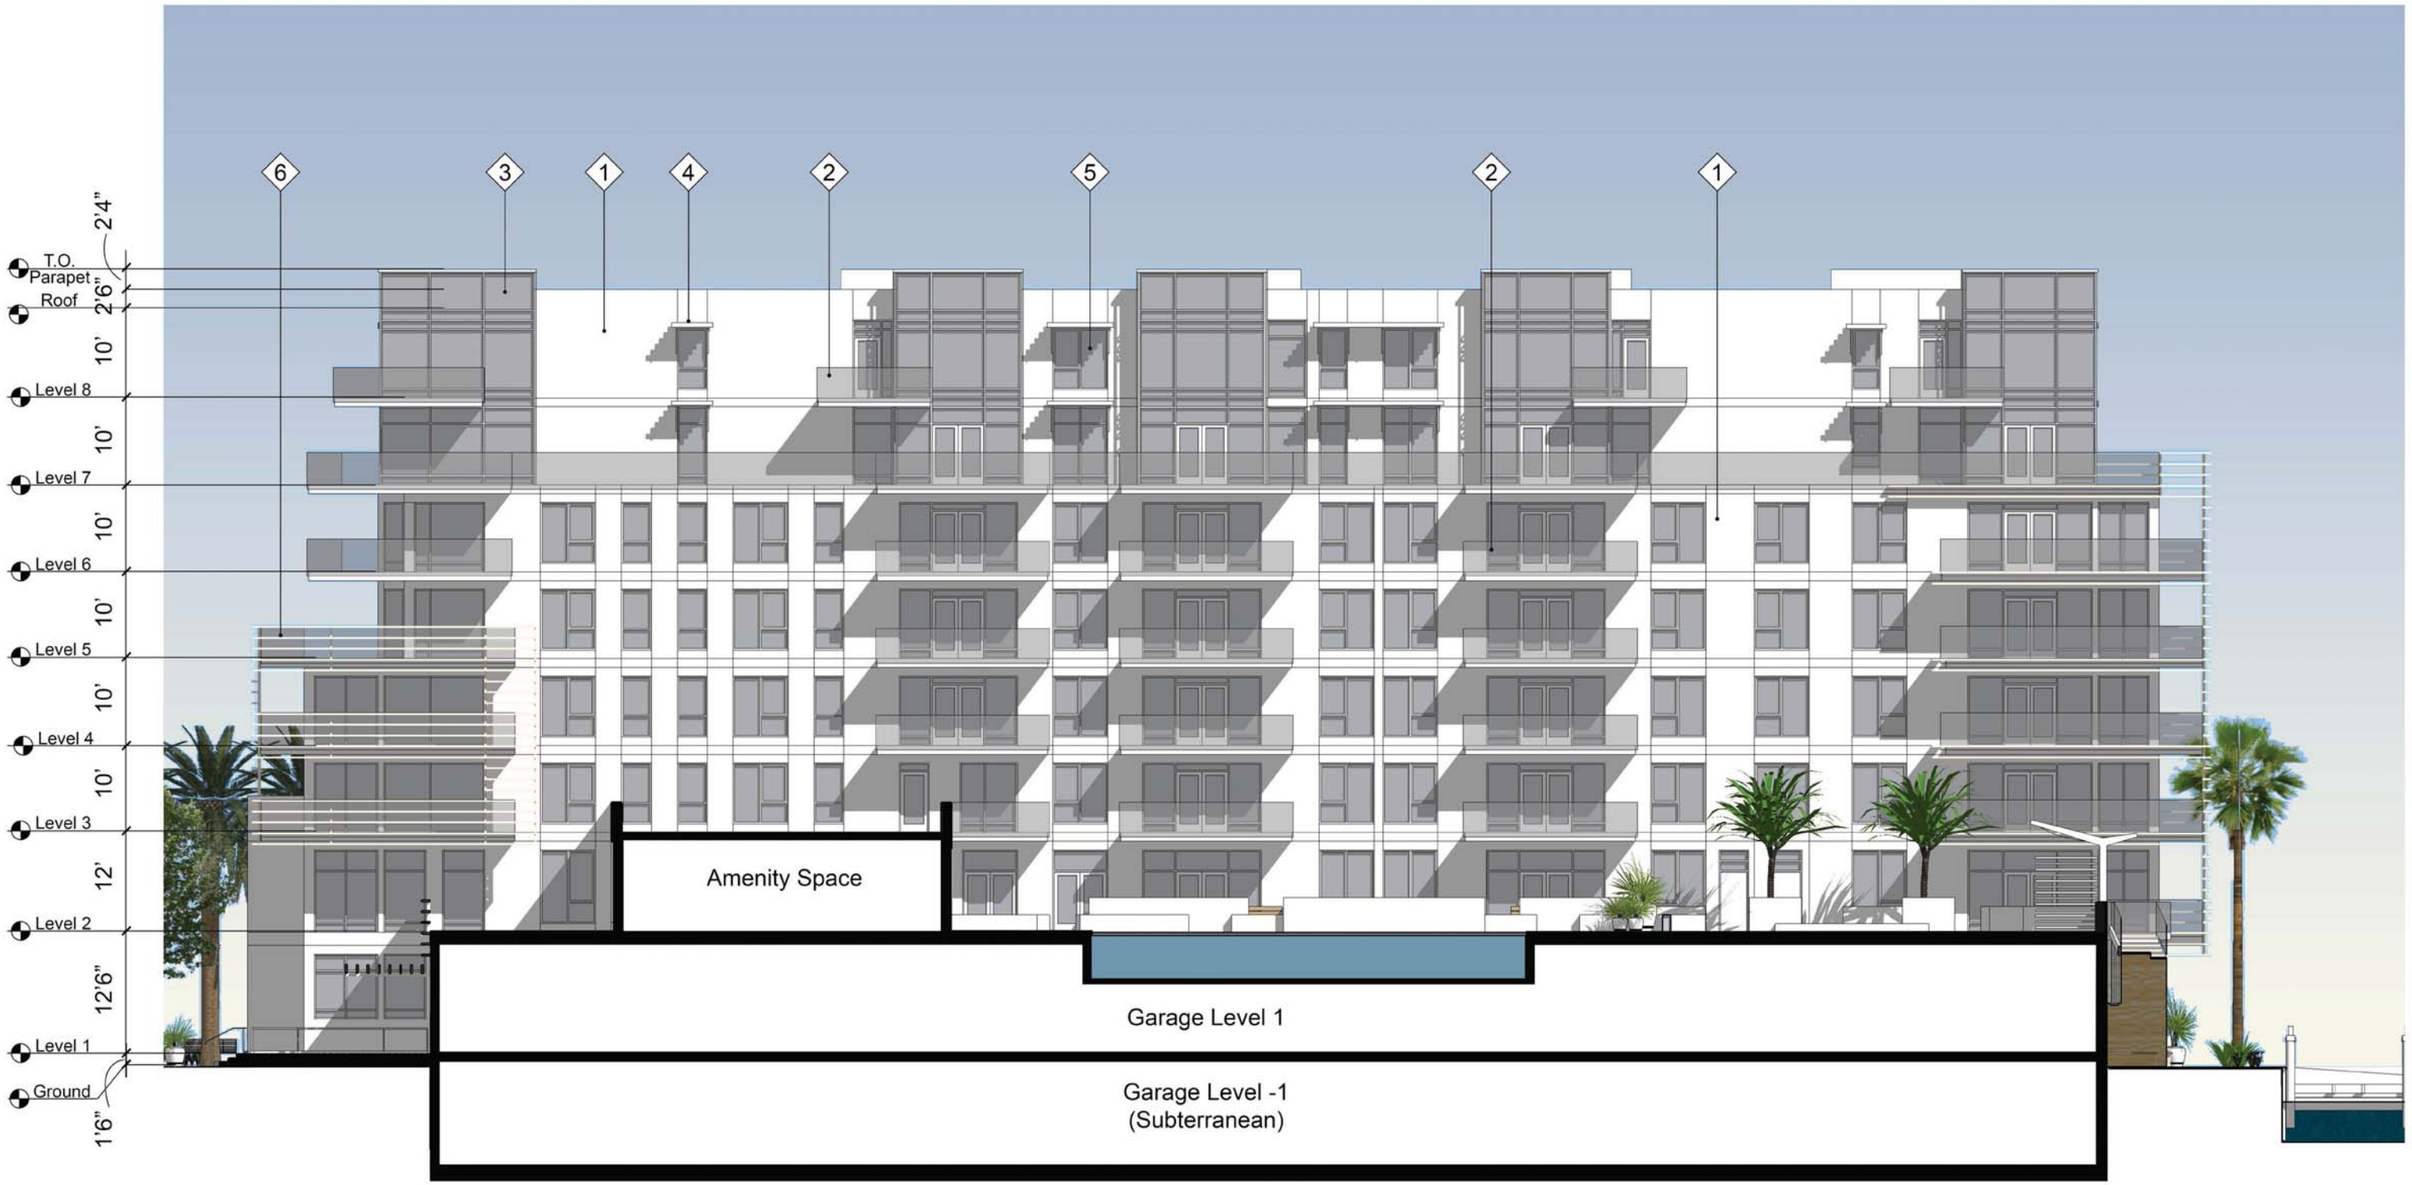


Material Legend:

1. Pre-cast Concrete, White
2. Glass Guardrail
3. Glass Curtain Wall System
4. Metal Canopy, Clear Anodized
5. Storefront Window, Clear Anodized
6. Metal louver, Champagne
7. Stone Panel System

0 4' 8' 16'

Key Plan:

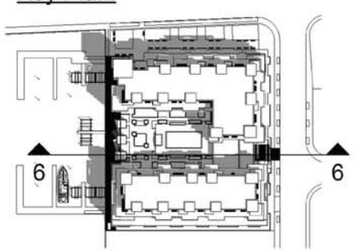

2.16 EAST-WEST BUILDING SECTION

©2016 Torti Gallas and Partners, Inc. | 523 West 6th Street, Suite 212, Los Angeles, CA 90014 | 213.607.0070

10/31/16



VIEW FROM LAKE DRIVE LOOKING SOUTHWEST

2.2 PROJECT RENDERING - LAKE DRIVE

©2016 Torti Gallas and Partners, Inc. | 523 West 6th Street, Suite 212, Los Angeles, CA 90014 | 213.607.0070



VIEW FROM BLUE HERON BOULEVARD LOOKING SOUTHEAST

2.3 PROJECT RENDERING - INTRACOASTAL WATERWAY 1

©2016 Torti Gallas and Partners, Inc. | 523 West 6th Street, Suite 212, Los Angeles, CA 90014 | 213.607.0070



VIEW FROM INTRACOASTAL WATERWAY LOOKING EAST

2.4 PROJECT RENDERING - INTRACOASTAL WATERWAY 2


©2016 Torti Gallas and Partners, Inc. | 523 West 6th Street, Suite 212, Los Angeles, CA 90014 | 213.607.0070



BIRDS-EYE VIEW

2.5 PROJECT RENDERING - BIRDS-EYE VIEW

©2016 Torti Gallas and Partners, Inc. | 523 West 6th Street, Suite 212, Los Angeles, CA 90014 | 213.607.0070

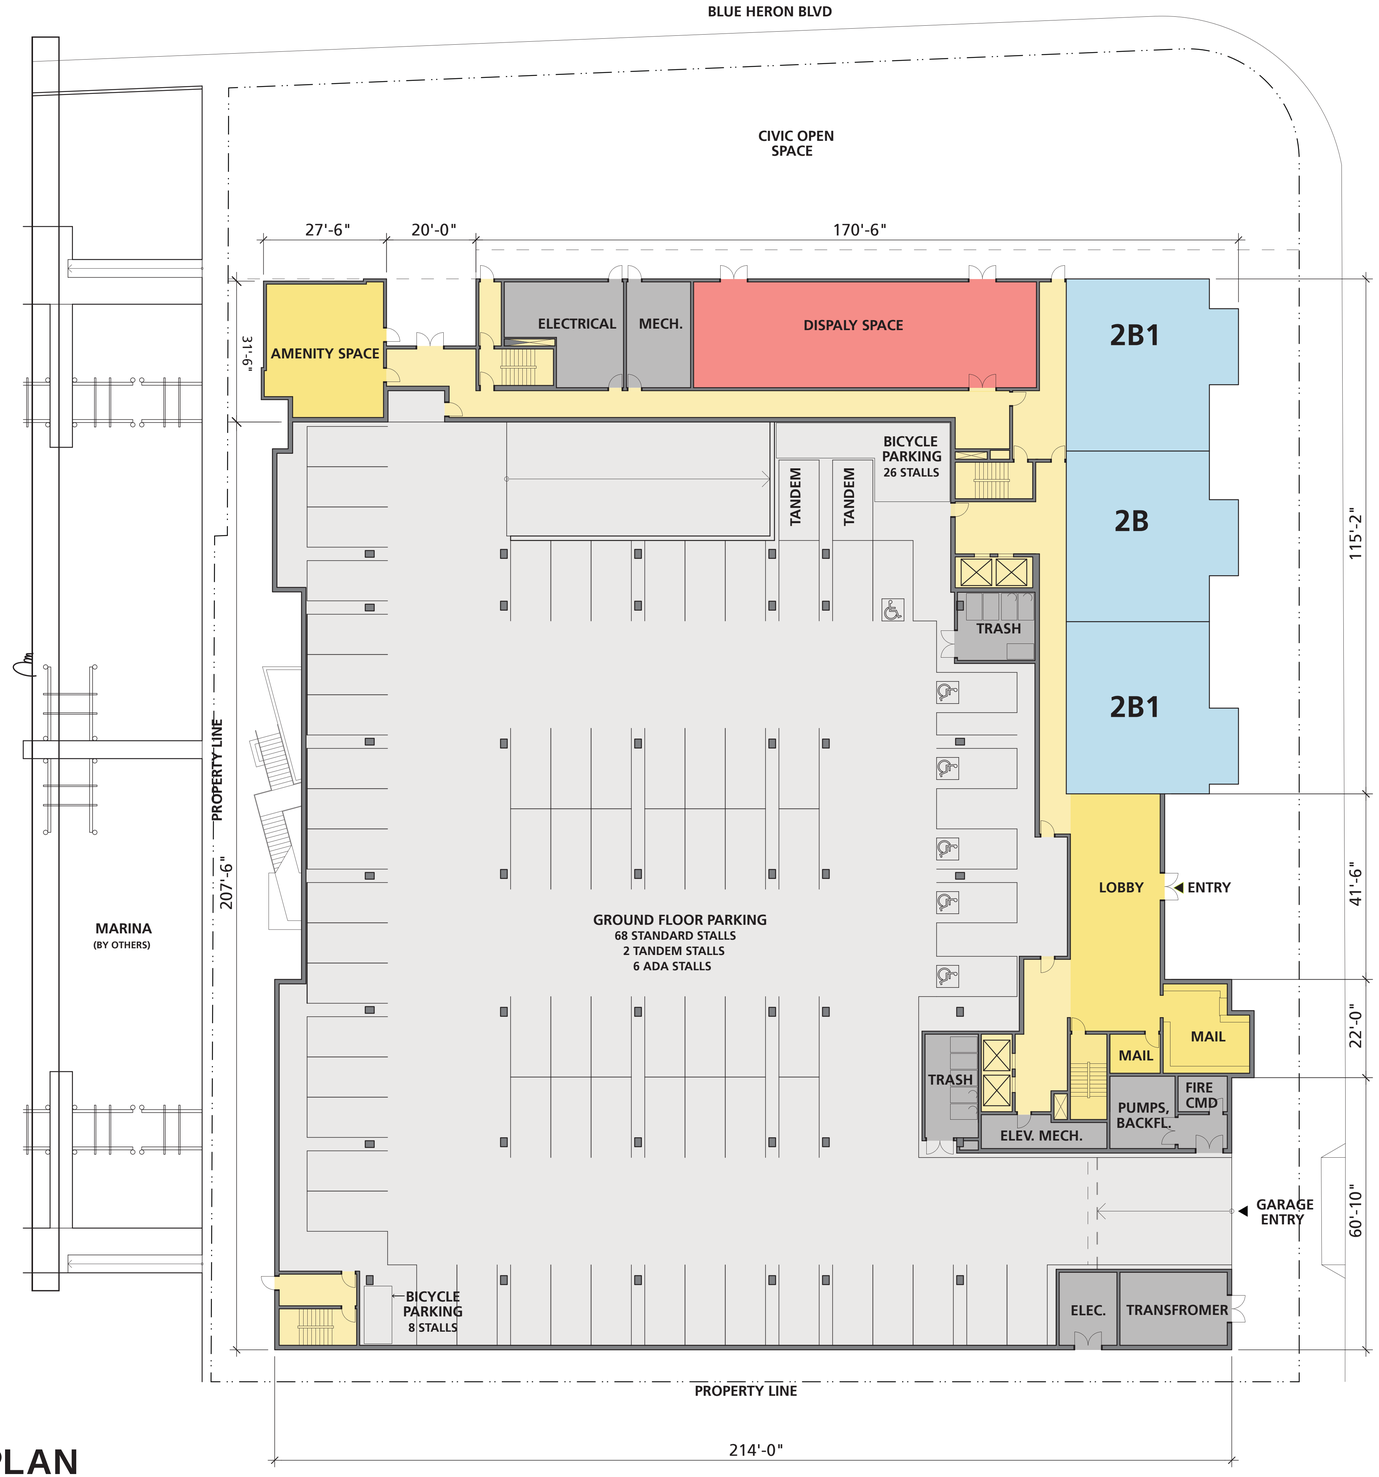

KEY

- Circulation / Lobby or Amenity Space
- Community Space
- 1-Bedroom / 2-Level Penthouse
- 2-Bedroom / 2-Level Penthouse
- 2-Bedroom + Den / 2-Level Penthouse
- Parking

Scale: 1/16" = 1'-0"


0 32 64 ft.

N

2.6 LEVEL 1 PLAN

©2016 Torti Gallas and Partners, Inc. | 523 West 6th Street, Suite 212, Los Angeles, CA 90014 | 213.607.0070

12/16/16

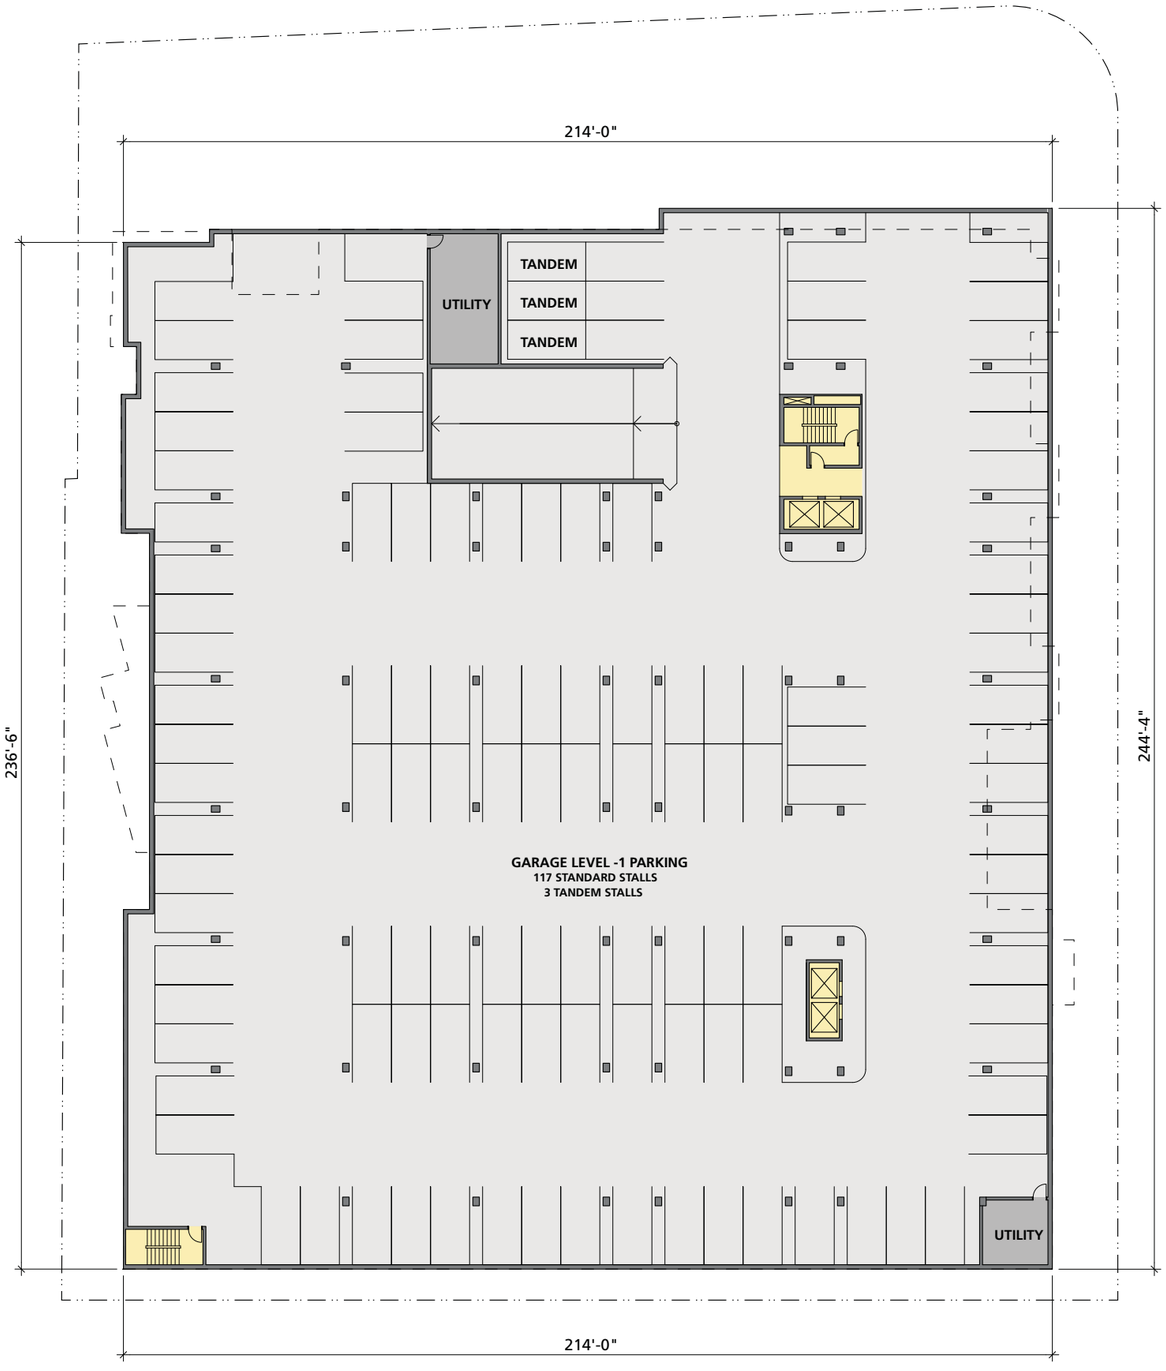

KEY

- Circulation / Lobby or Amenity Space
- Community Space
- 1-Bedroom / 2-Level Penthouse
- 2-Bedroom / 2-Level Penthouse
- 2-Bedroom + Den / 2-Level Penthouse
- Parking

Scale: 1/16" = 1'-0"


0 32 64 ft.

N

2.7 LEVEL -1 PLAN

©2016 Torti Gallas and Partners, Inc. | 523 West 6th Street, Suite 212, Los Angeles, CA 90014 | 213.607.0070

10/31/16

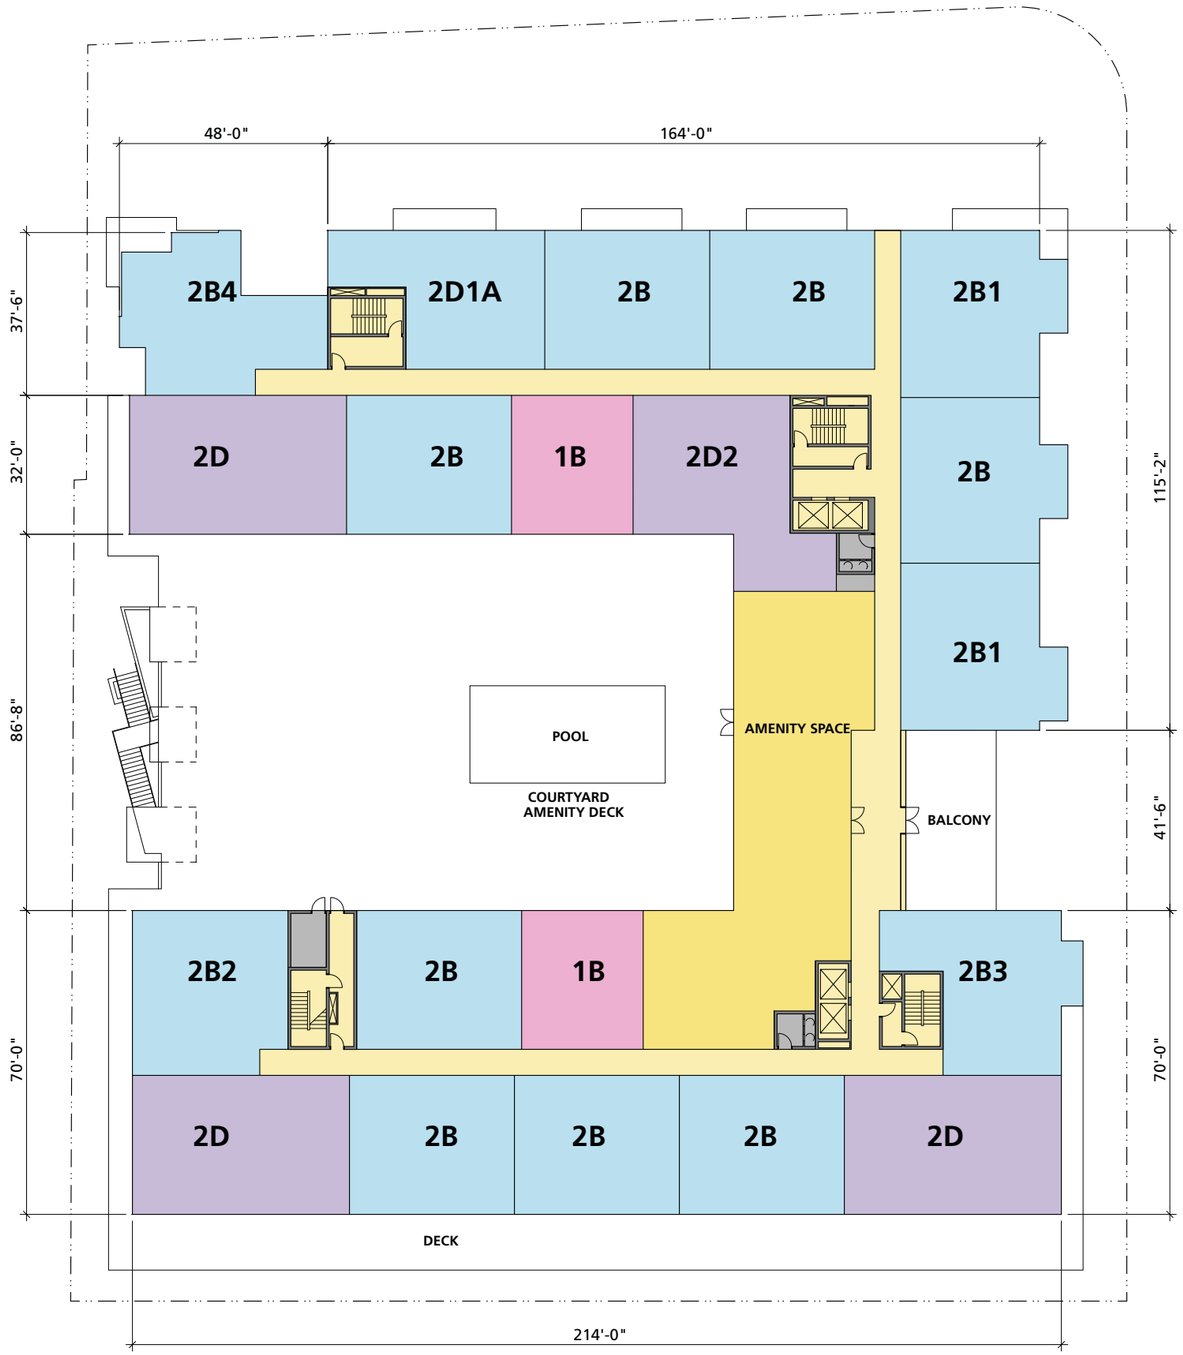

KEY

- Circulation / Lobby or Amenity Space
- Community Space
- 1-Bedroom / 2-Level Penthouse
- 2-Bedroom / 2-Level Penthouse
- 2-Bedroom + Den / 2-Level Penthouse
- Parking

Scale: 1/16" = 1'-0"


0 32 64 ft.

N

2.8 LEVEL 2 PLAN

©2016 Torti Gallas and Partners, Inc. | 523 West 6th Street, Suite 212, Los Angeles, CA 90014 | 213.607.0070

10/31/16

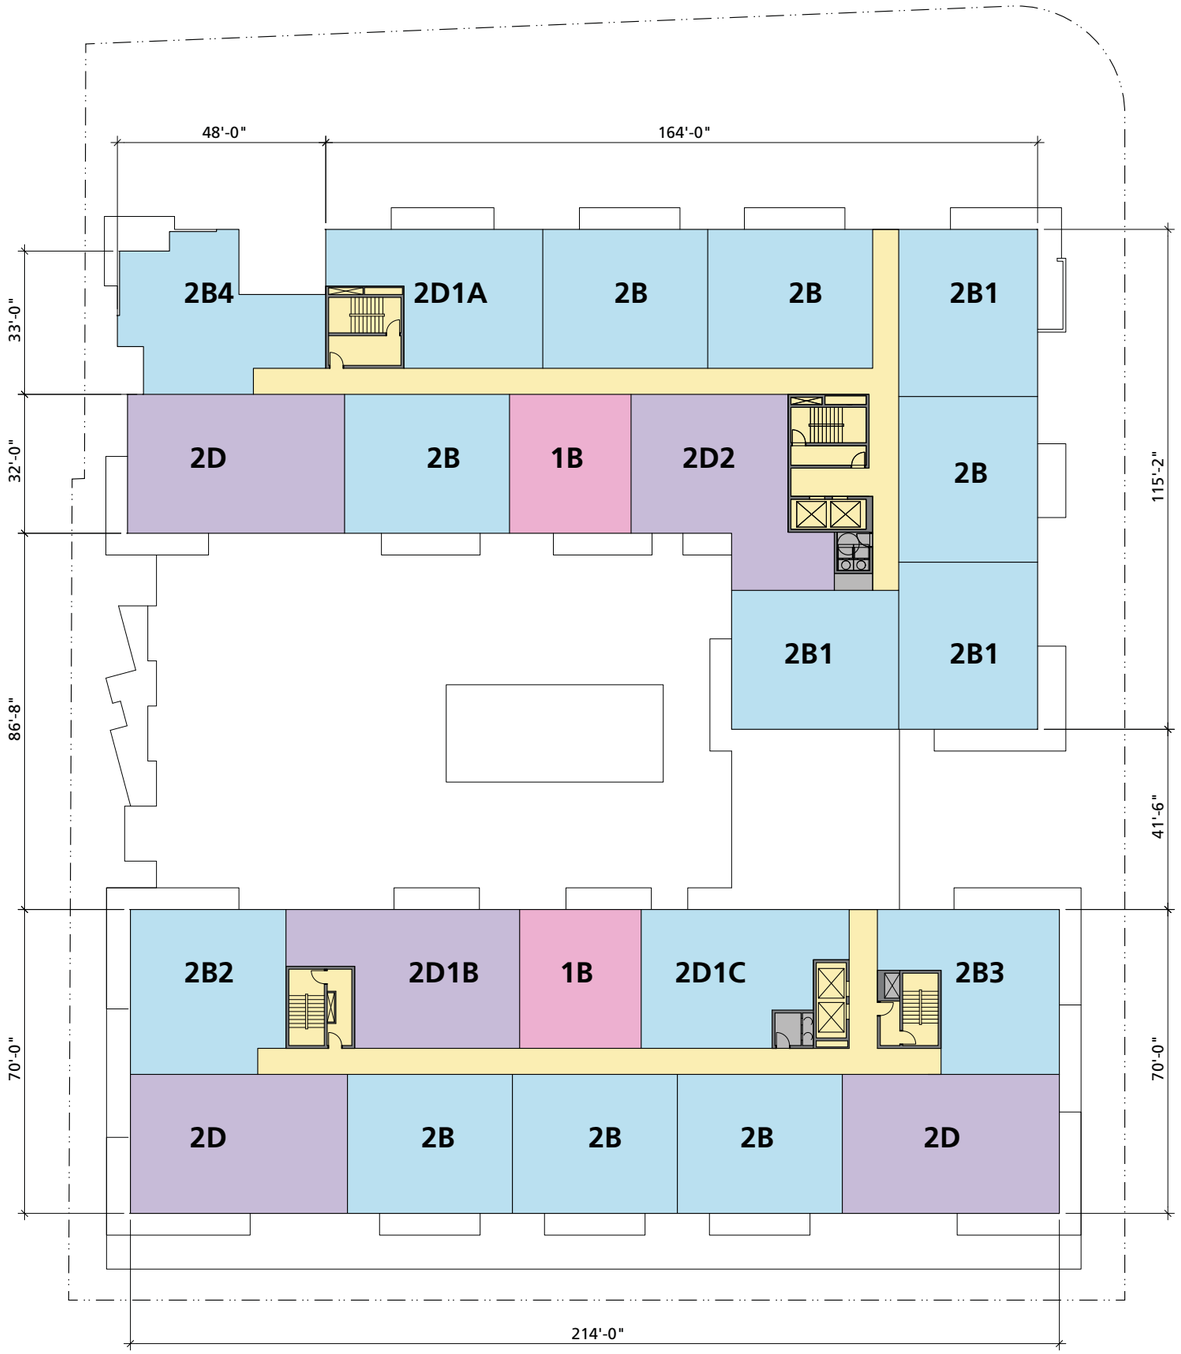

KEY

- Circulation / Lobby or Amenity Space
- Community Space
- 1-Bedroom / 2-Level Penthouse
- 2-Bedroom / 2-Level Penthouse
- 2-Bedroom + Den / 2-Level Penthouse
- Parking

Scale: 1/16" = 1'-0"

0 32 64 ft.

N

2.9 LEVEL 3 & 4 PLAN

©2016 Torti Gallas and Partners, Inc. | 523 West 6th Street, Suite 212, Los Angeles, CA 90014 | 213.607.0070

10/31/16



KEY

- Circulation / Lobby or Amenity Space
- Community Space
- 1-Bedroom / 2-Level Penthouse
- 2-Bedroom / 2-Level Penthouse
- 2-Bedroom + Den / 2-Level Penthouse
- Parking

Scale: 1/16" = 1'-0"


0 32 64 ft.

N

2.10 LEVEL 5 & 6 PLAN

©2016 Torti Gallas and Partners, Inc. | 523 West 6th Street, Suite 212, Los Angeles, CA 90014 | 213.607.0070

10/31/16

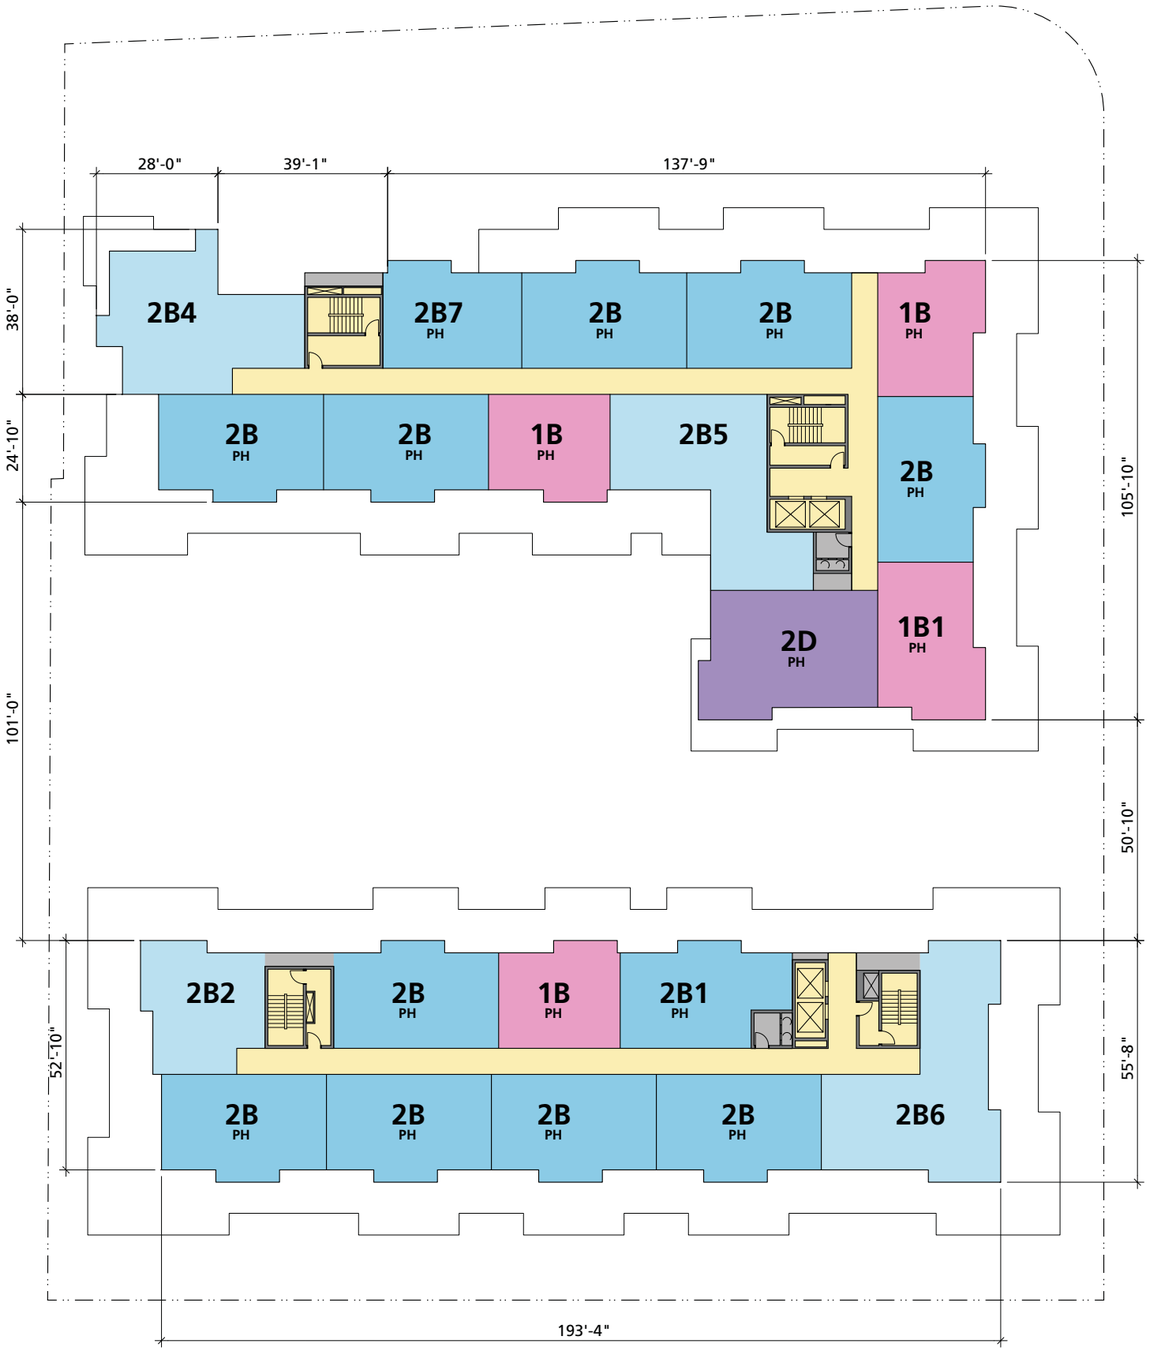

KEY

- Circulation / Lobby or Amenity Space
- Community Space
- 1-Bedroom / 2-Level Penthouse
- 2-Bedroom / 2-Level Penthouse
- 2-Bedroom + Den / 2-Level Penthouse
- Parking

Scale: 1/16" = 1'-0"

0 32 64 ft.

N

2.11 LEVEL 7 & 8 PLAN

©2016 Torti Gallas and Partners, Inc. | 523 West 6th Street, Suite 212, Los Angeles, CA 90014 | 213.607.0070

10/31/16