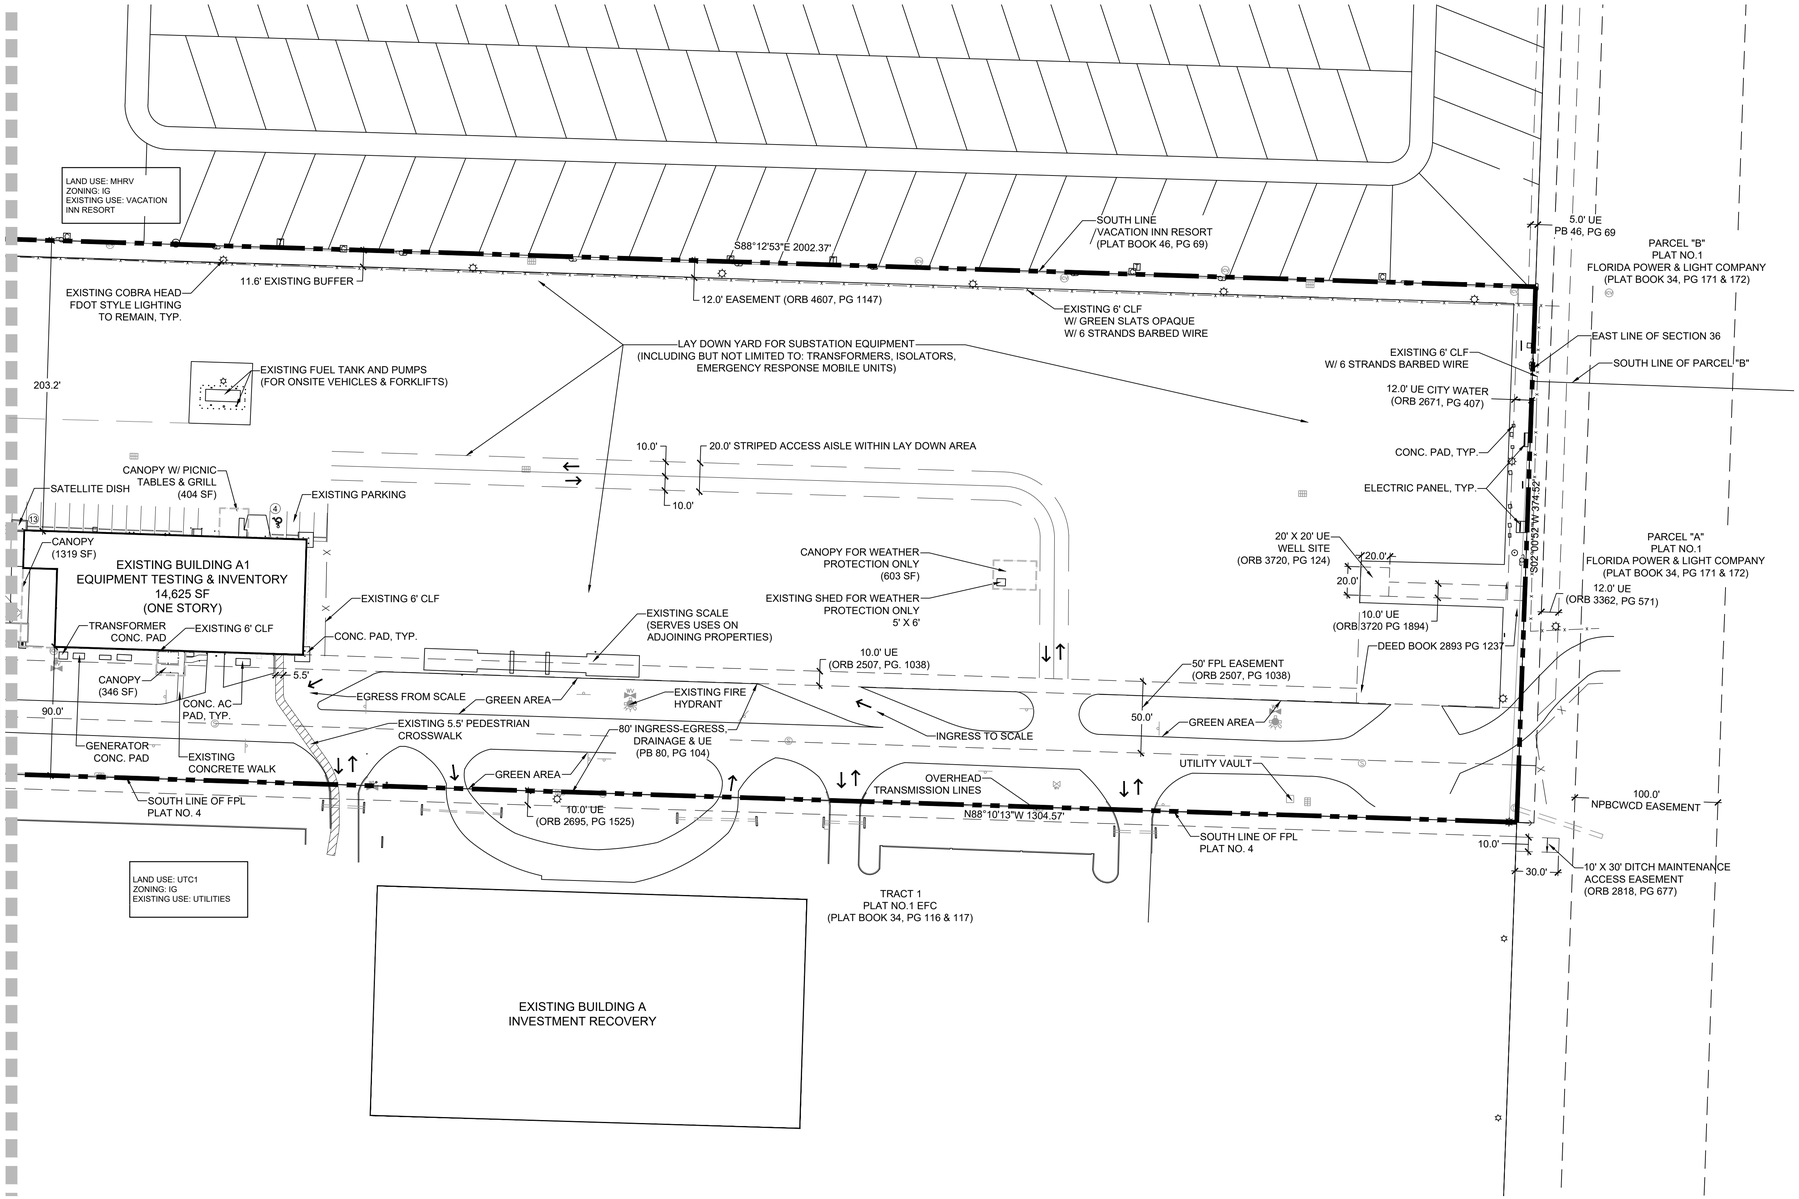

urban design kilday STUDIOS

Urban Planning & Design
Landscape Architecture
Communication Graphics

610 Clematis Street, Suite CU02
West Palm Beach, FL 33401
561.366.1100 FAX 561.366.1111
www.udkstudios.com
#LCC000035

Copyright:
All ideas, designs, arrangements, and plans represented by this drawing are owned by and the property of the designer, and were created for the exclusive use of the specified project. These ideas, designs, arrangements or plans shall not be used by, or disclosed to any person, firm, or corporation without the written permission of the designer.

FPL Port West PDC Fleet Building

Riviera Beach, FL

Site Plan

Drawing name: H:\JOBS\FPL Port West_17-062\FPL_PDC Fleet Bldg_SP_.000\Drawings\Site Plan\6.29.18.dwg

NORTH

0 25' 50' 100'

Scale: 1" = 50'-0"

Date:	4.2.18
Project No.:	17-062.000
Designed By:	BB
Drawn By:	BB
Checked By:	CW

Revision Dates:

5.17.18 Major Site Plan Submittal

Amendments:

Zoning Stamp:

SP-2

of 2