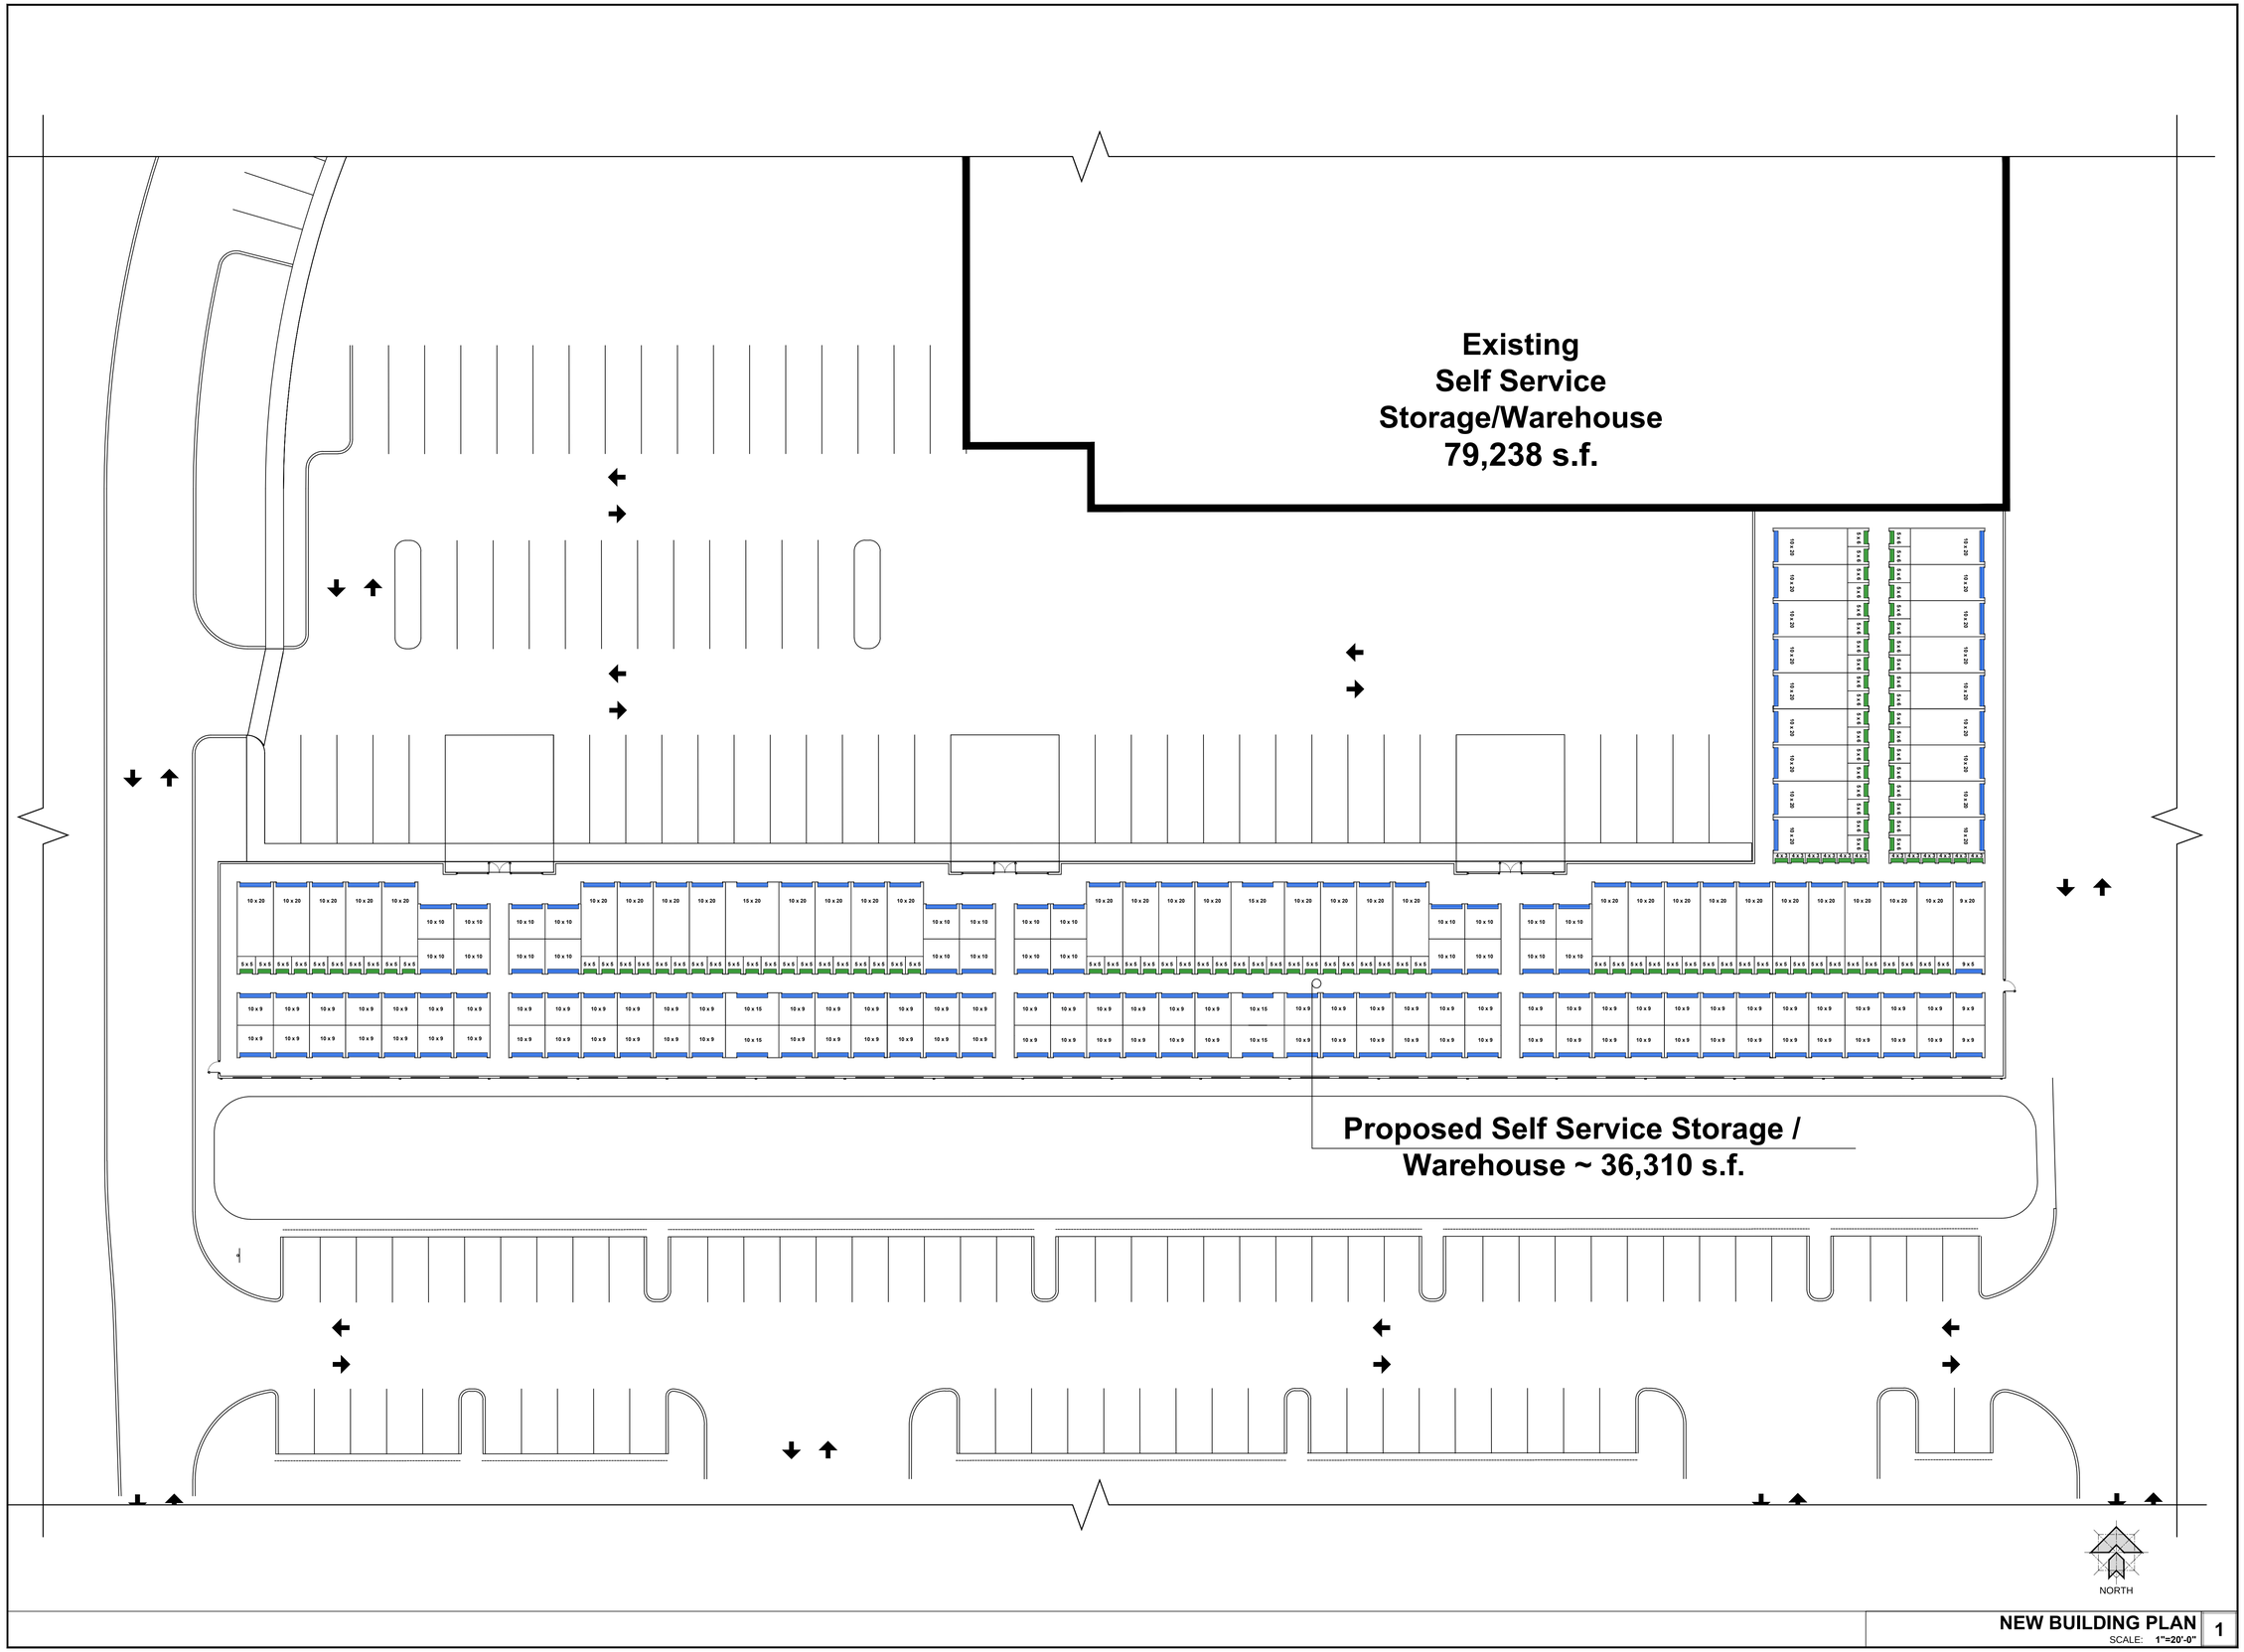

NEW BUILDING PLAN
SCALE: 1"=20'-0"
1

STEVEN E. MYOTT ARCHITECT
639 e ocean ave, suite 403
boynton beach, florida
www.semarchitecture.com
ph.561.734.4004

SROA
- FACADE AND OFFICE -

177 W BLUE HERON BLVD
RIVIERA BEACH, FLORIDA 33404

ARCHITECT
STEVEN E. MYOTT, ARCHITECT
AR0001488

ALL DRAWINGS AND WRITTEN MATERIAL APPEARING HEREIN CONSTITUTE ORIGINAL AND UNPUBLISHED WORK OF THE ARCHITECT AND MAY NOT BE USED, DUPLICATED OR DISCLOSED IN ANY FORM WITHOUT THE EXPRESSED WRITTEN CONSENT OF THE ARCHITECT

PROJECT NO:	19.034
DRAWN BY:	SV/BH
CHECKED BY:	SM

NO:	DATE:	ISSUED FOR:
1	04.19.2019	PRELIMINARY REVIEW

PROPOSED BUILDING FLOOR PLAN

A1

5/17/2019 5:36:44 PM StevenVitek S:\01_Projects\2019\19.034_SROA Facade and Office_RB\19.034_Drawings\19.034_CD_CAD\19.034_SROA Facade & Office_BlueHerons_.dwg